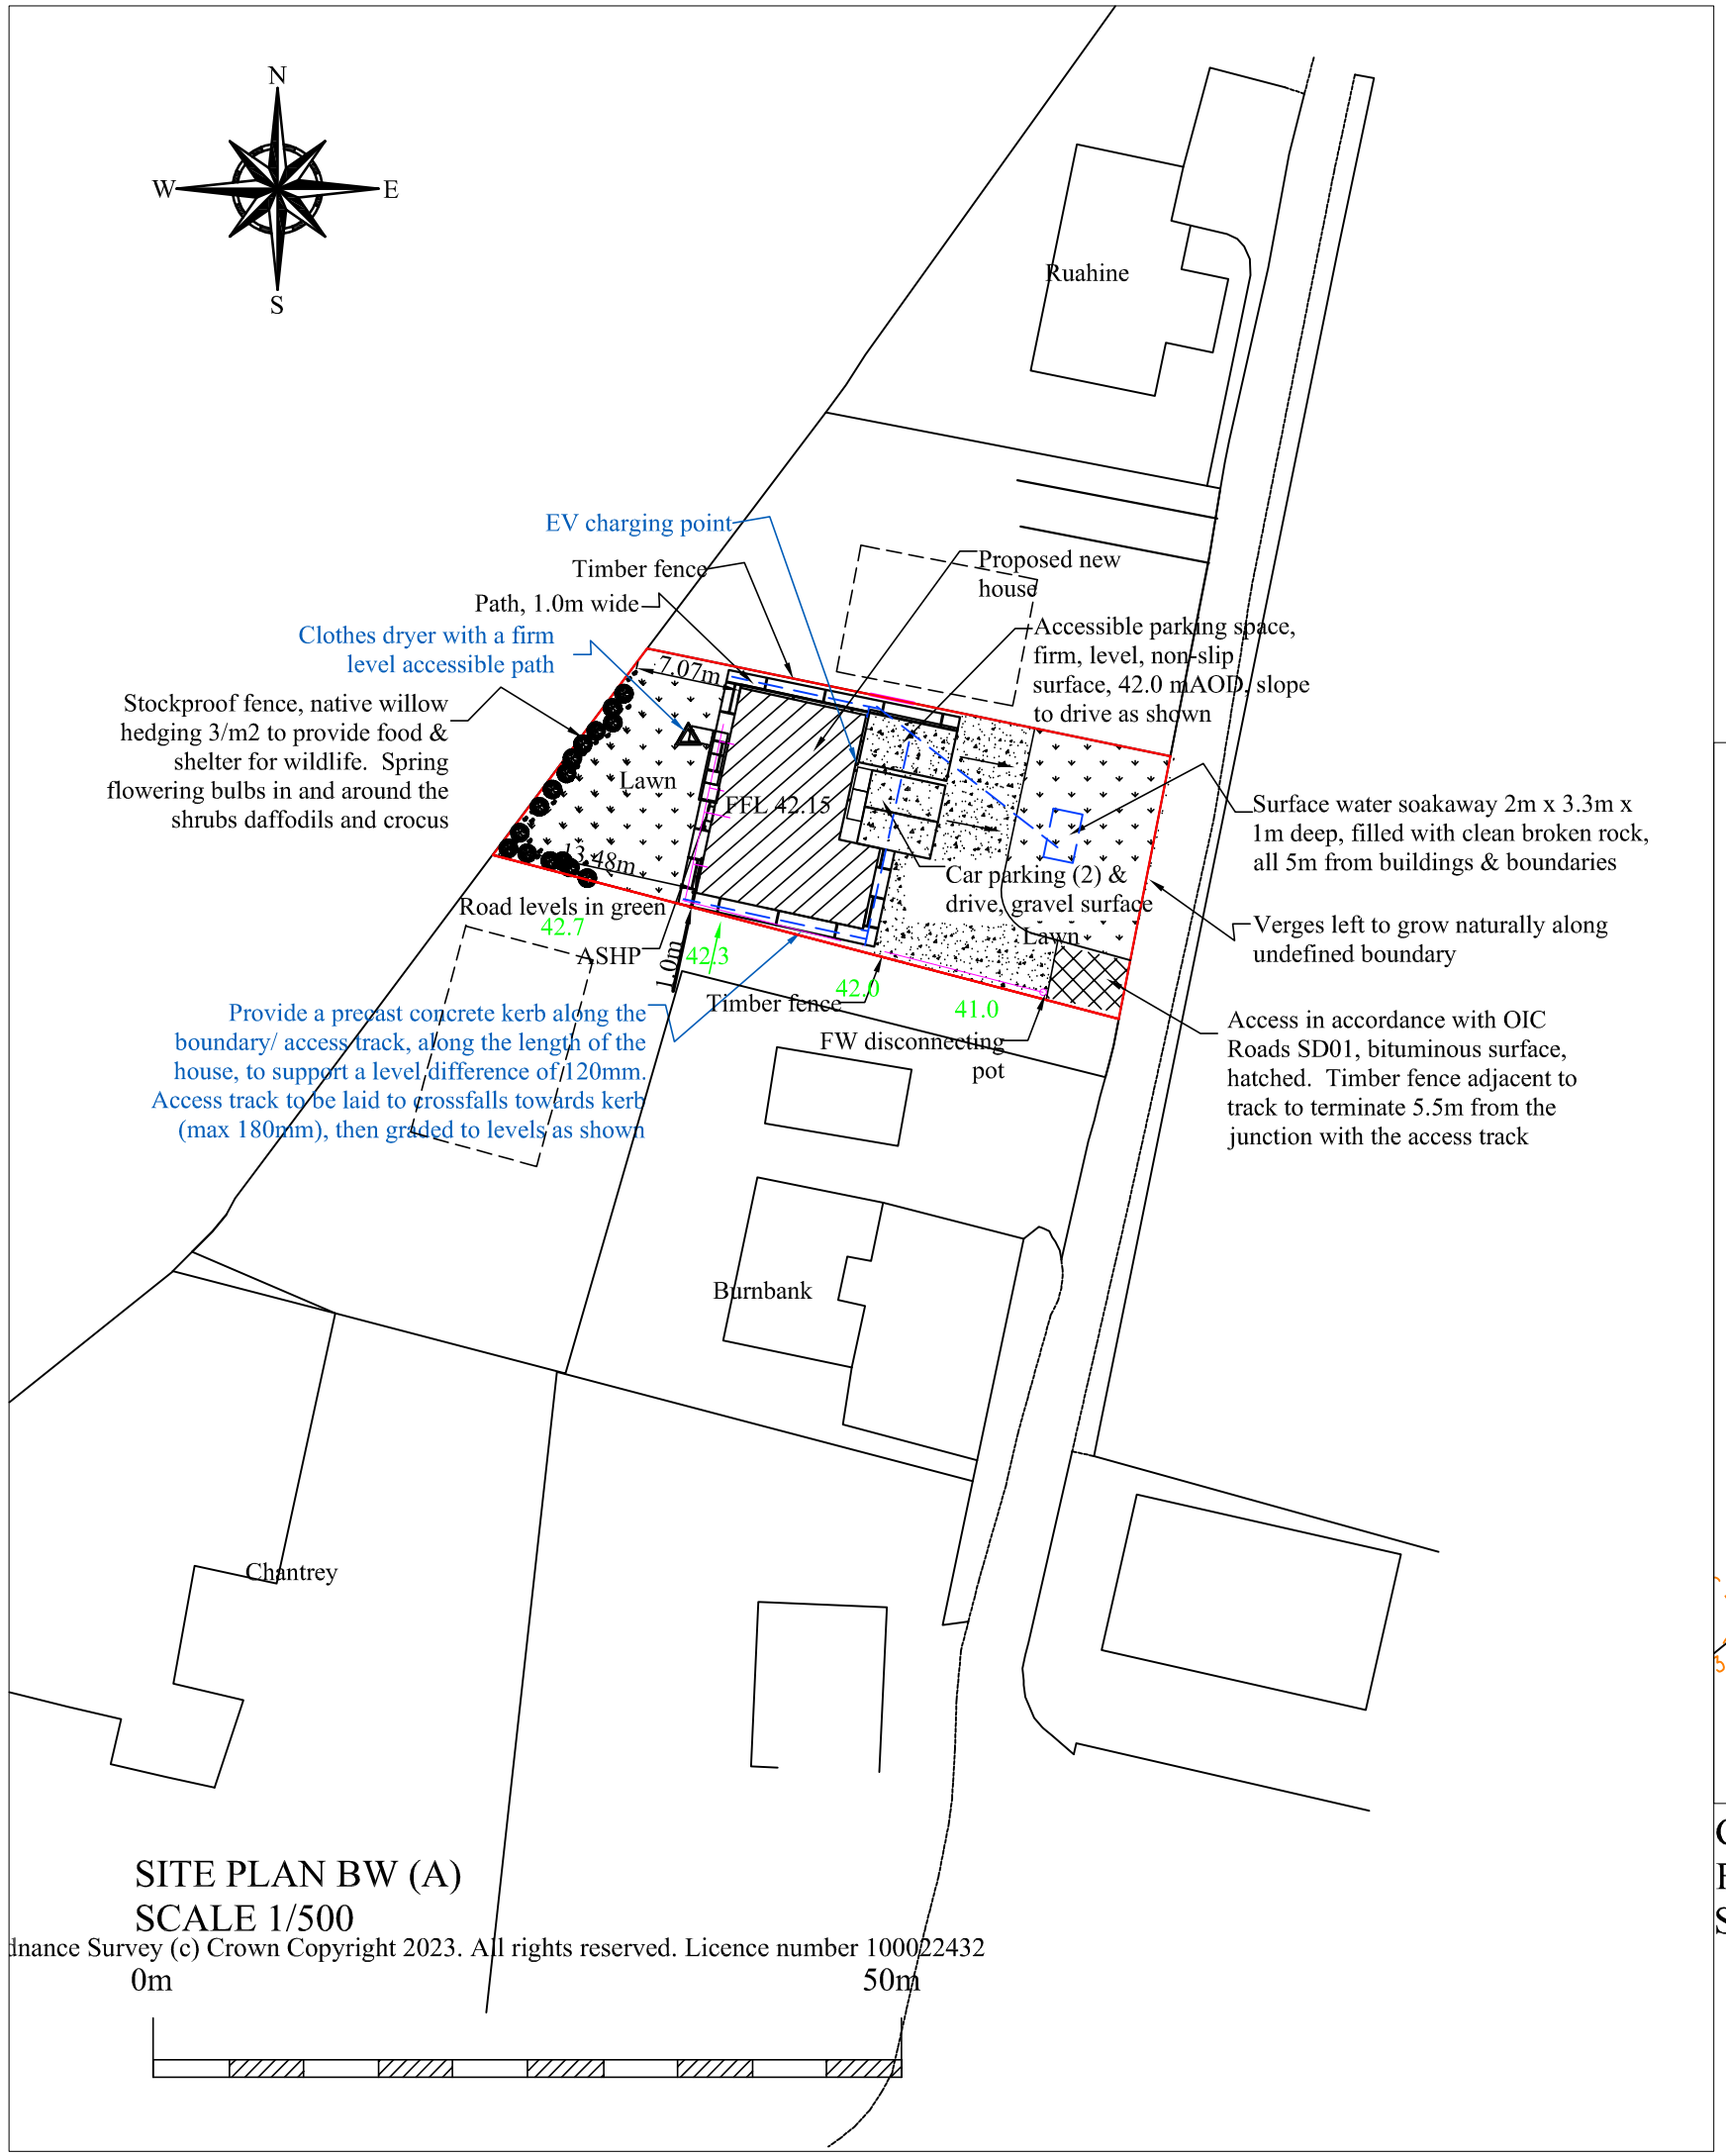

SITE PLAN BW (A)
SCALE 1/500

dnance Survey (c) Crown Copyright 2023. All rights reserved. Licence number 100022432

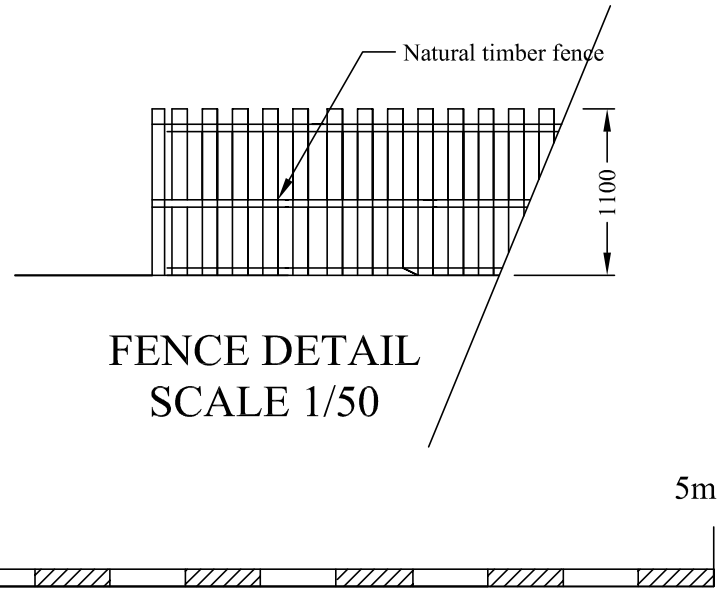

FENCE DETAIL
SCALE 1/50

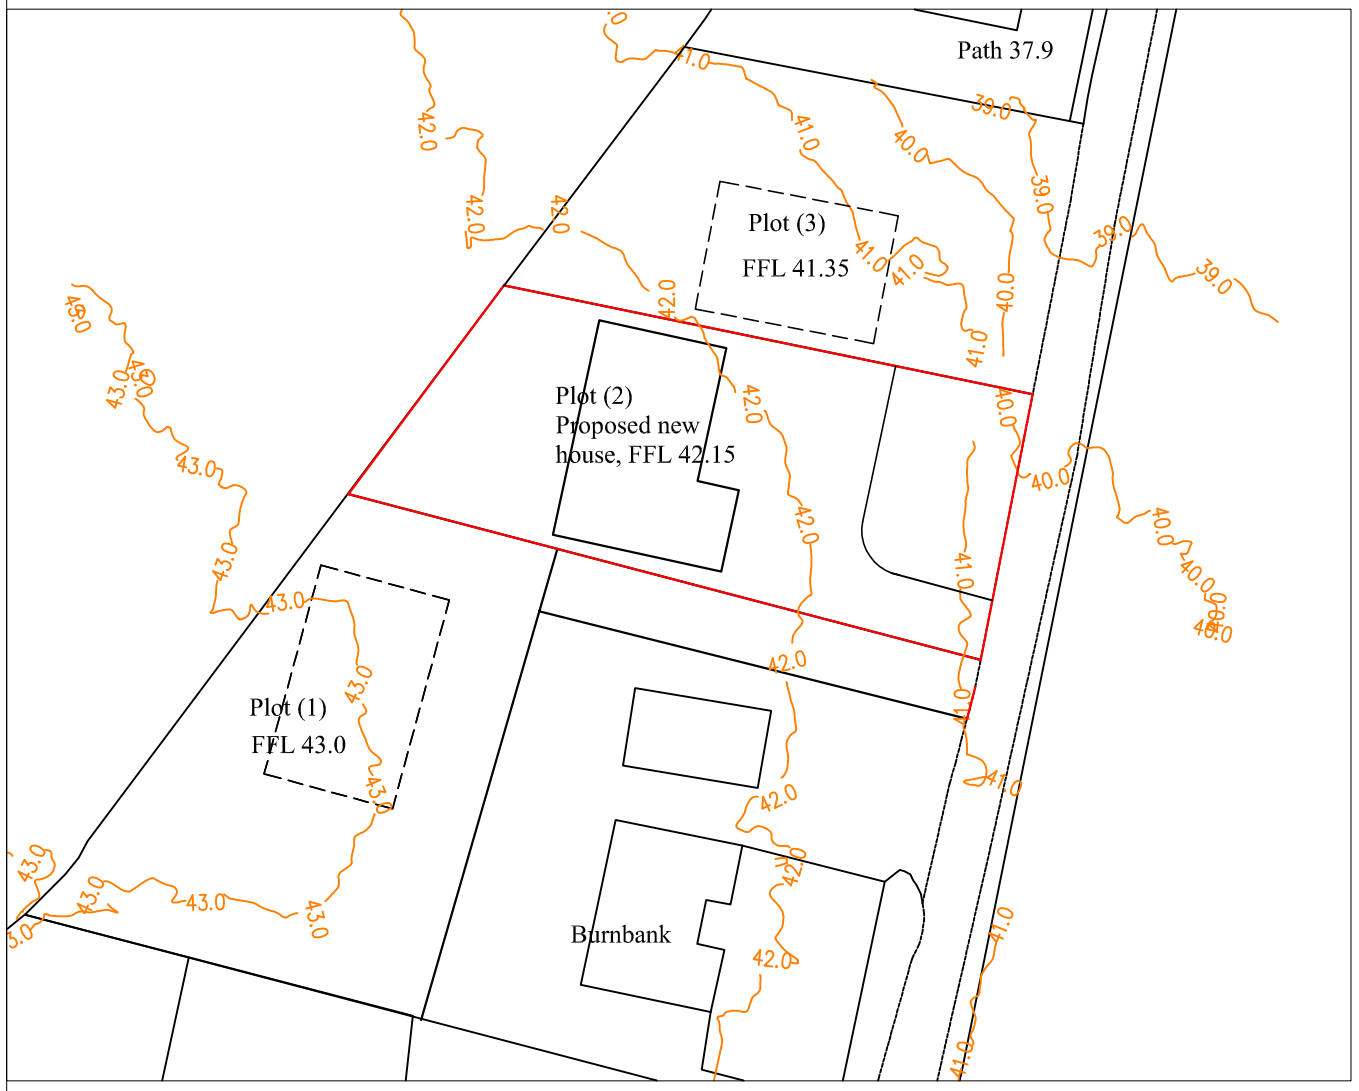

GROUND LEVELS:
For information only
SCALE 1/500

SITE (2) HILLSIDE ROAD
STROMNESS